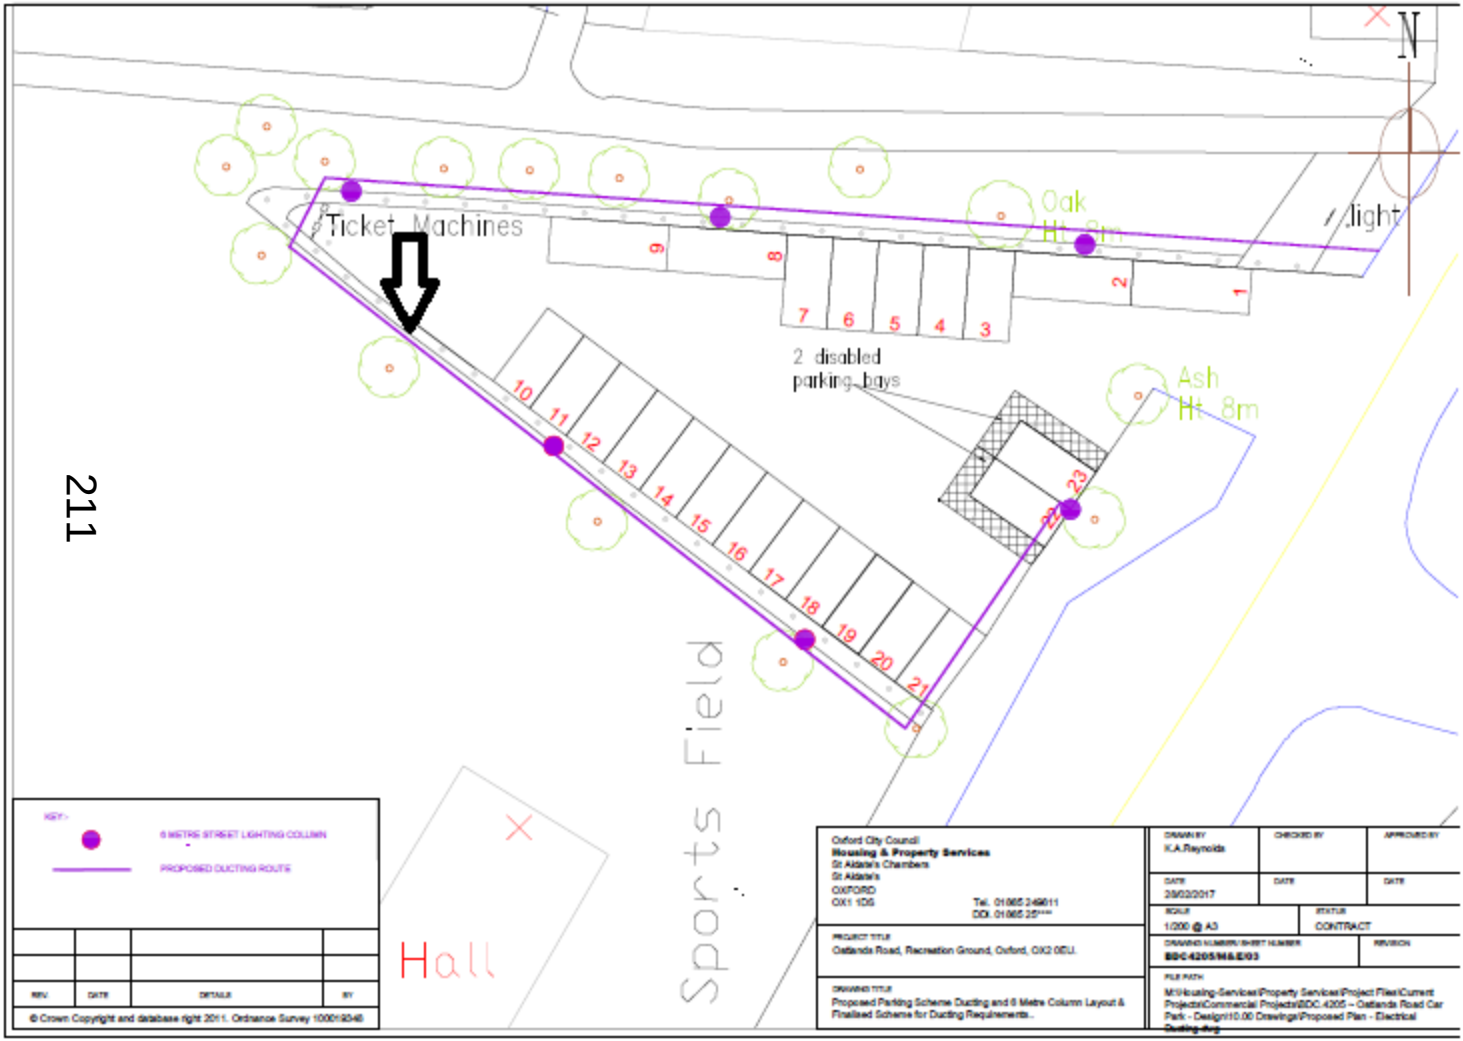
N
Ticket Machines
Oak
Ht 9m
light
1
2
3
4
5
6
7
8
9
2 disabled
parking bays
Ash
Ht 8m
10
11
12
13
14
15
16
17
18
19
20
21
22
23
Sports Field
Hall
KEY:-
6 METRE STREET LIGHTING COLUMN
PROPOSED DUCTING ROUTE
REV
DATE
DETAILS
BY
© Crown Copyright and database right 2011. Ordnance Survey 100019348
Oxford City Council
Housing & Property Services
St Aldate's Chambers
St Aldate's
OXFORD
OX1 1DS
Tel. 01865 249811
DDI. 01865 25****
PROJECT TITLE
Gatlands Road, Recreation Ground, Oxford, OX2 0EU.
DRAWING TITLE
Proposed Parking Scheme Ducting and 6 Metre Column Layout & Finalised Scheme for Ducting Requirements..
DRAWN BY
K.A.Reynolds
CHECKED BY
APPROVED BY
DATE
28/02/2017
DATE
DATE
SCALE
1/200 @ A3
STATUS
CONTRACT
DRAWING NUMBER/SHEET NUMBER
BDC4205/M&E/03
REVISION
FILE PATH
M:\Housing-Services\Property Services\Project Files\Current Projects\Commercial Projects\BDC 4205 – Gatlands Road Car Park - Design\10.00 Drawings\Proposed Plan - Electrical Ducting.dwg

This page is intentionally left blank