Oxford City Planning Committee Presentation

www.oxford.gov.uk

OXFORD CITY COUNCIL

21/01347/FUL

Plot B1, Old Road Campus

22th November 2021

Agenda Item 4

Site Location Plan

www.oxford.gov.uk

OXFORD CITY COUNCIL

Existing site (used for car parking)

www.oxford.gov.uk
OXFORD CITY COUNCIL

The site from the south (rear of the NDM)

www.oxford.gov.uk
OXFORD CITY COUNCIL

Woodland path between Mileway Gardens and the application site

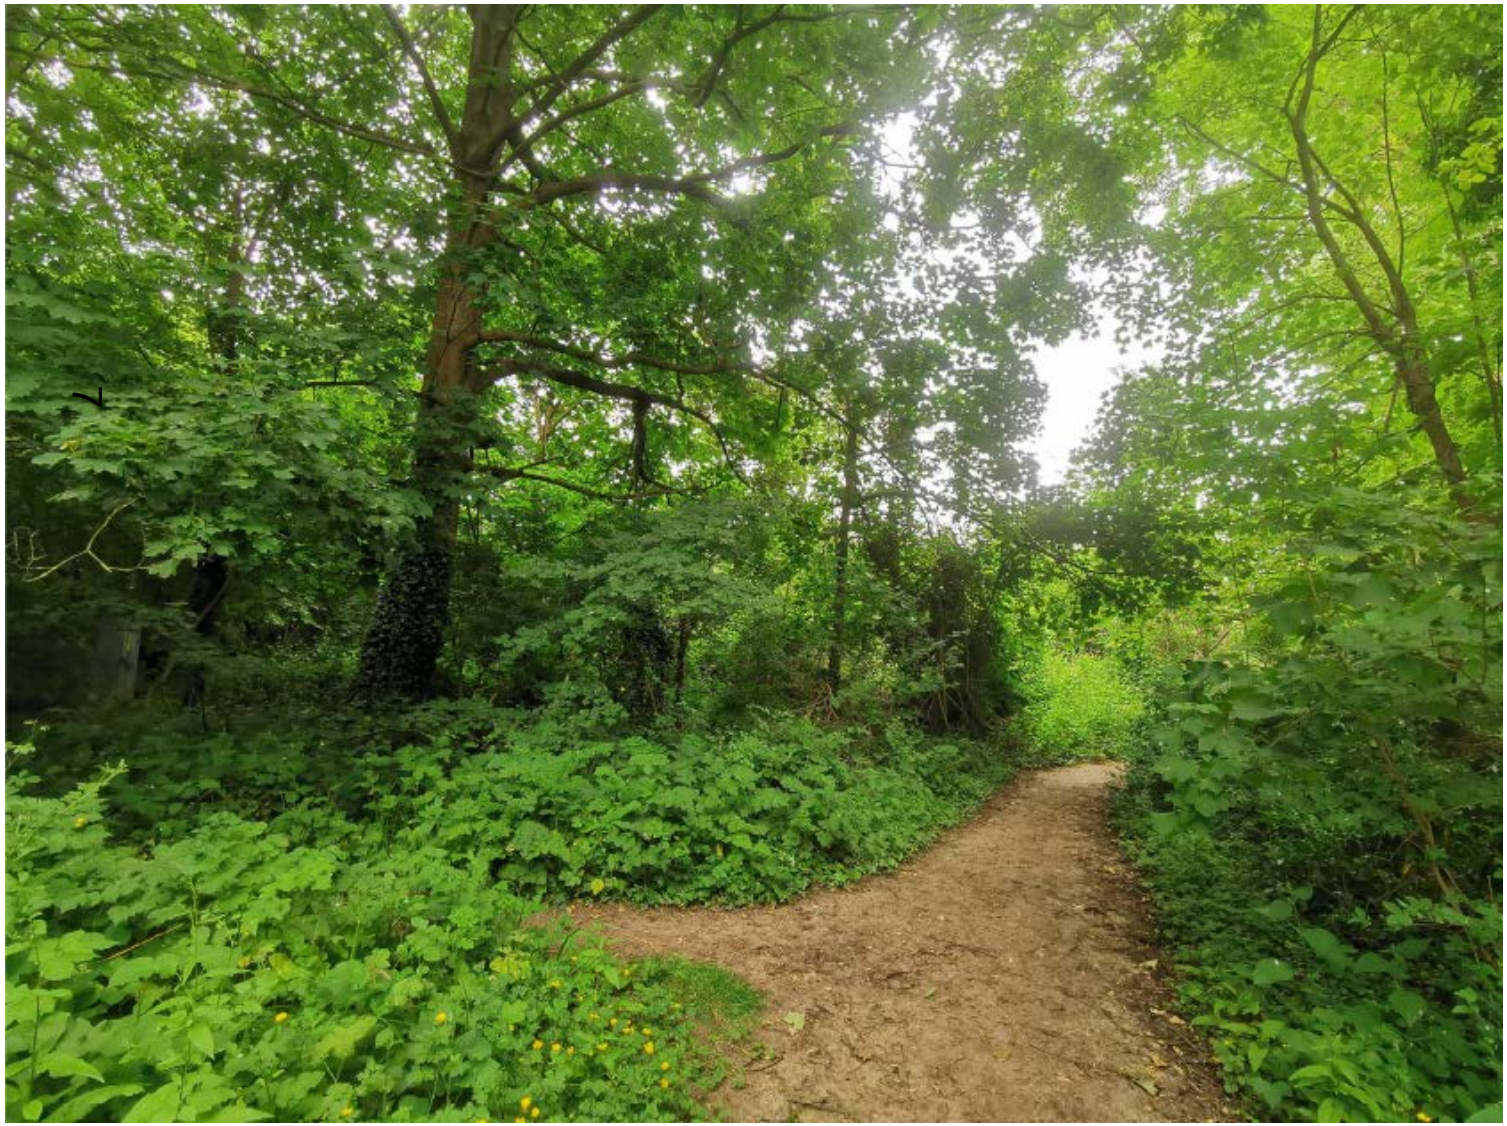

www.oxford.gov.uk

OXFORD CITY COUNCIL

View from Mileway Gardens

www.oxford.gov.uk
OXFORD CITY COUNCIL

Views from Old Road

www.oxford.gov.uk

OXFORD CITY COUNCIL

Existing Site Plan

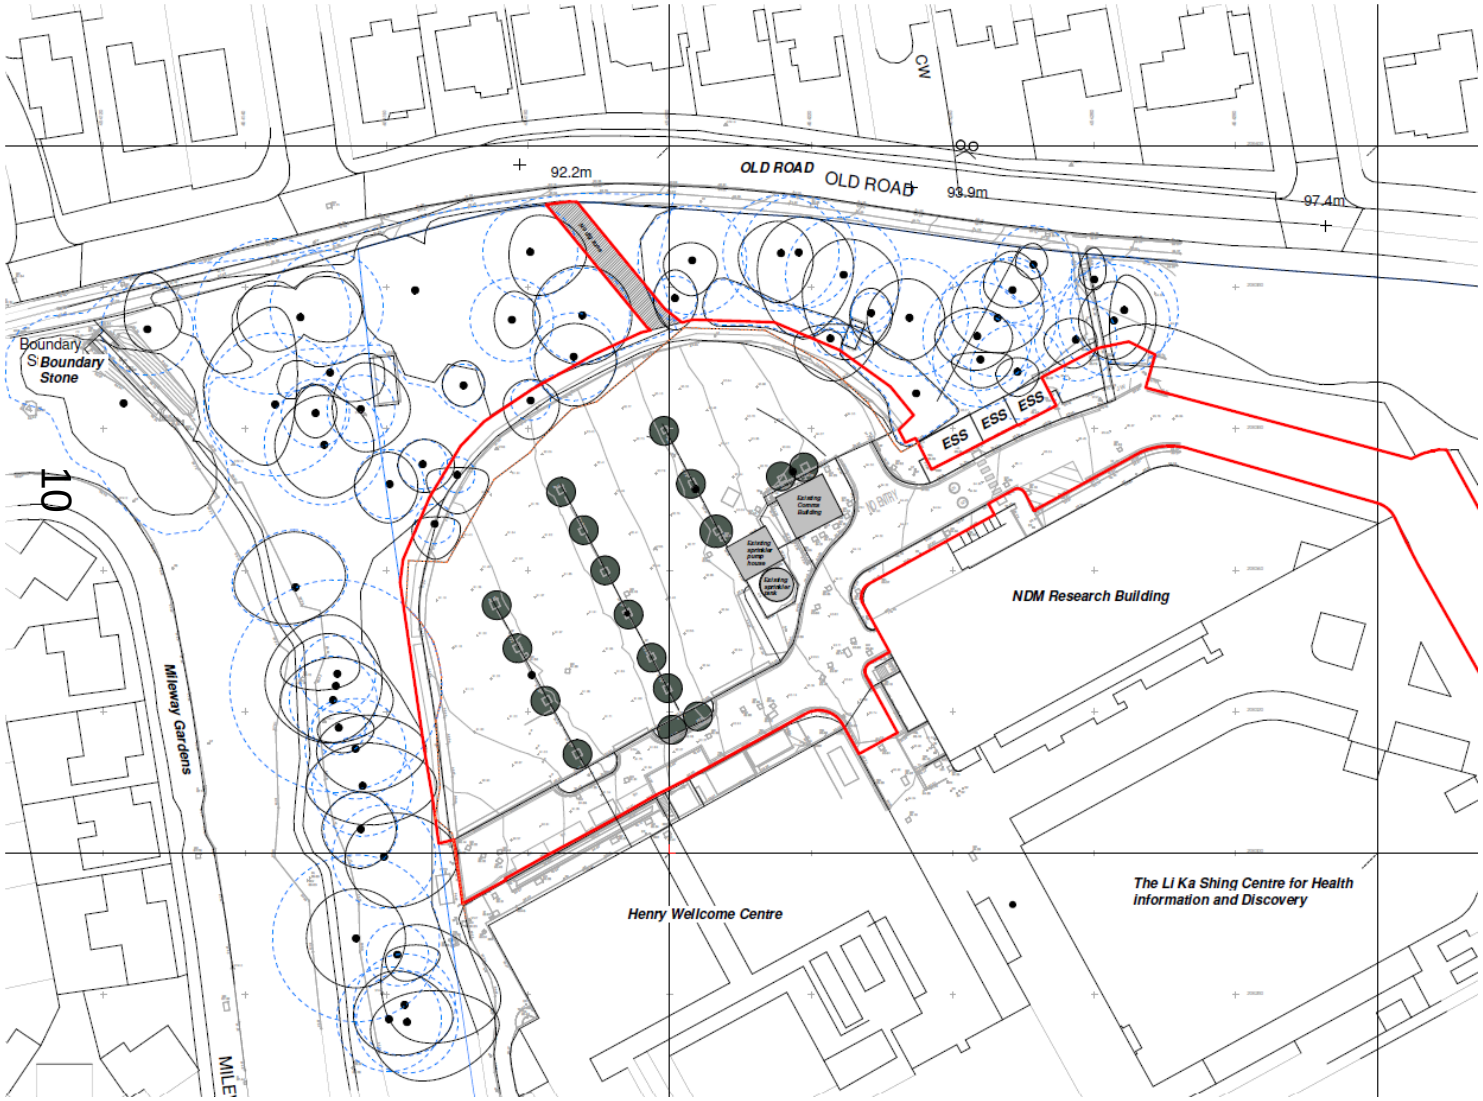

www.oxford.gov.uk

OXFORD CITY COUNCIL

Proposed Site Plan

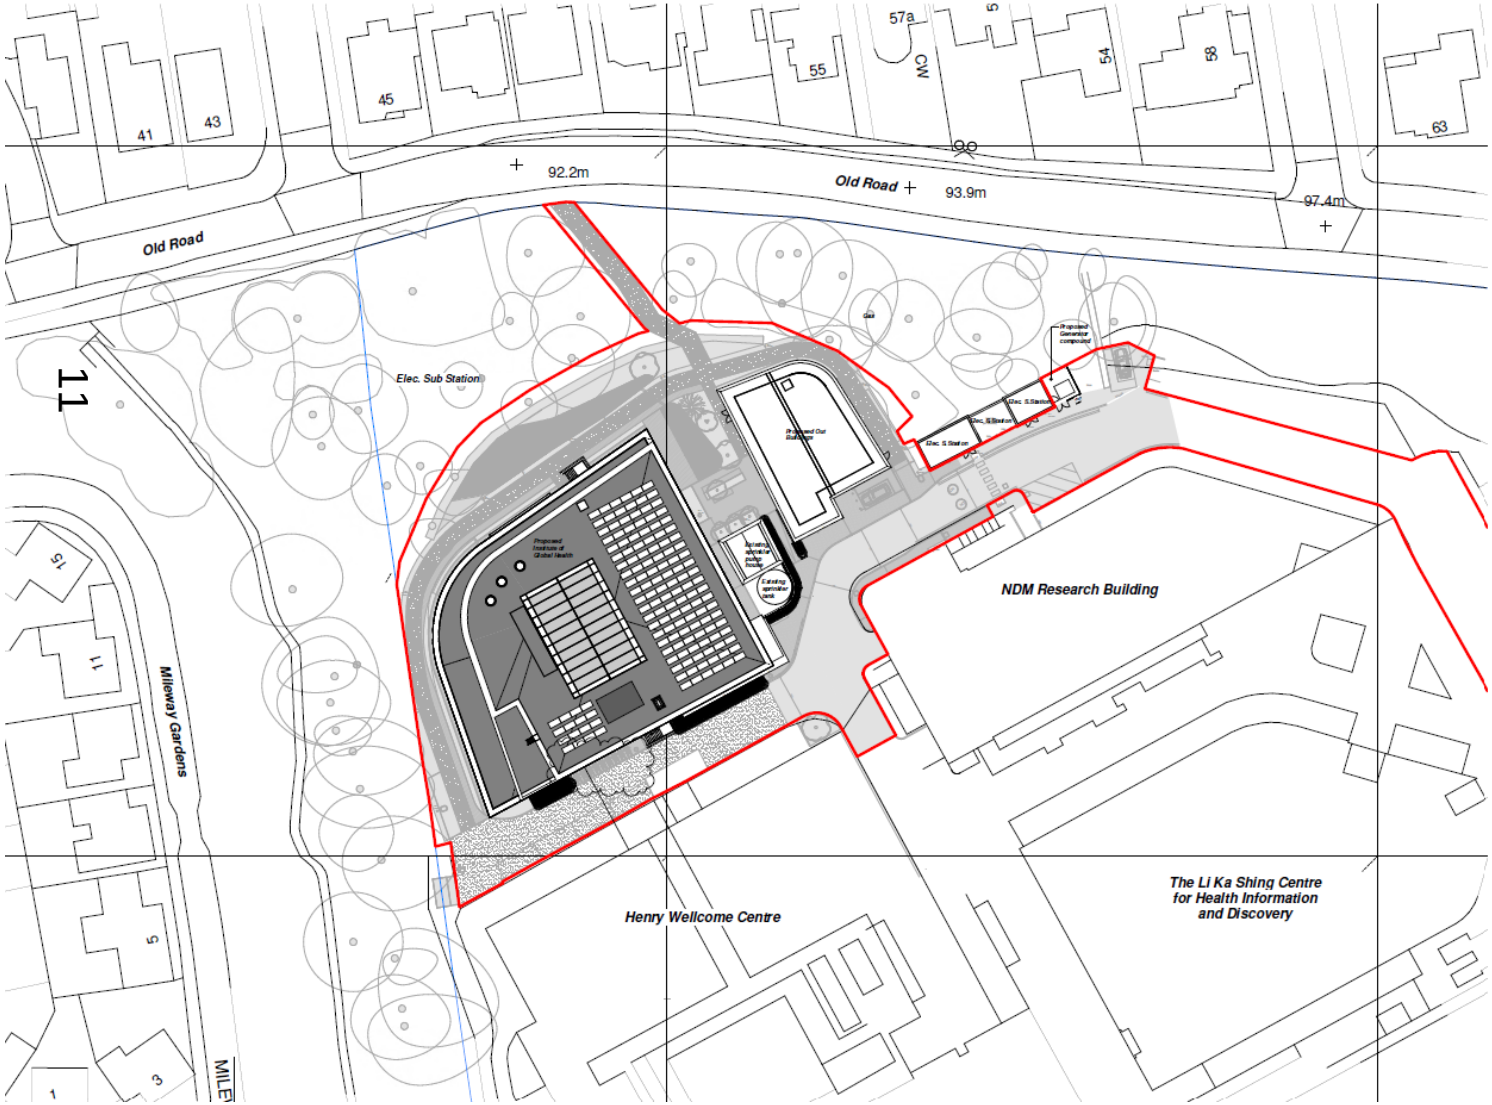

www.oxford.gov.uk

OXFORD CITY COUNCIL

Outline Planning Permission

Outline planning consent 12/02072/OUT application boundary with Reserved Matters overlay. Site is highlighted by a red tone.

www.oxford.gov.uk

OXFORD CITY COUNCIL

Proposed Floor Plans

Ground Floor

Basement

www.oxford.gov.uk
OXFORD CITY COUNCIL

Proposed Floor Plans

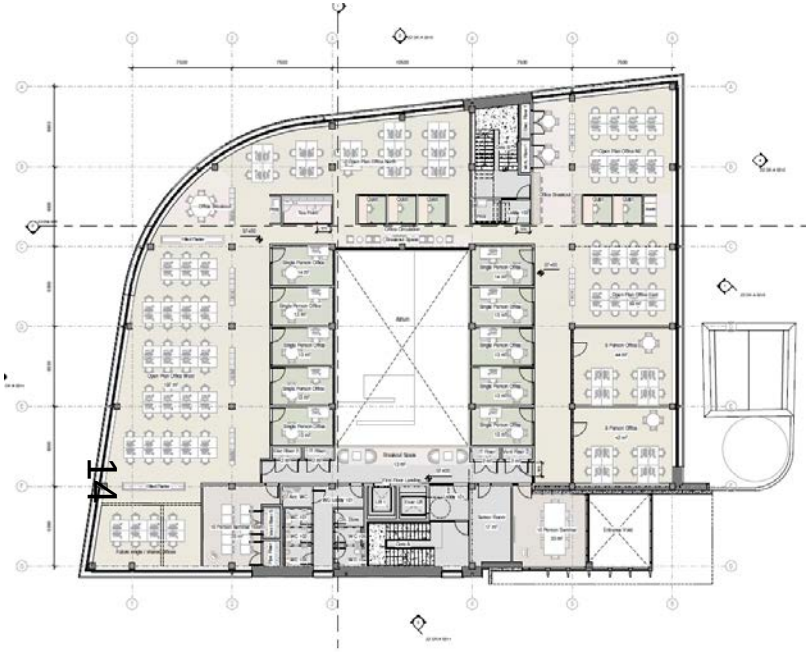

First Floor

Second Floor

www.oxford.gov.uk

OXFORD CITY COUNCIL

Roof Plan

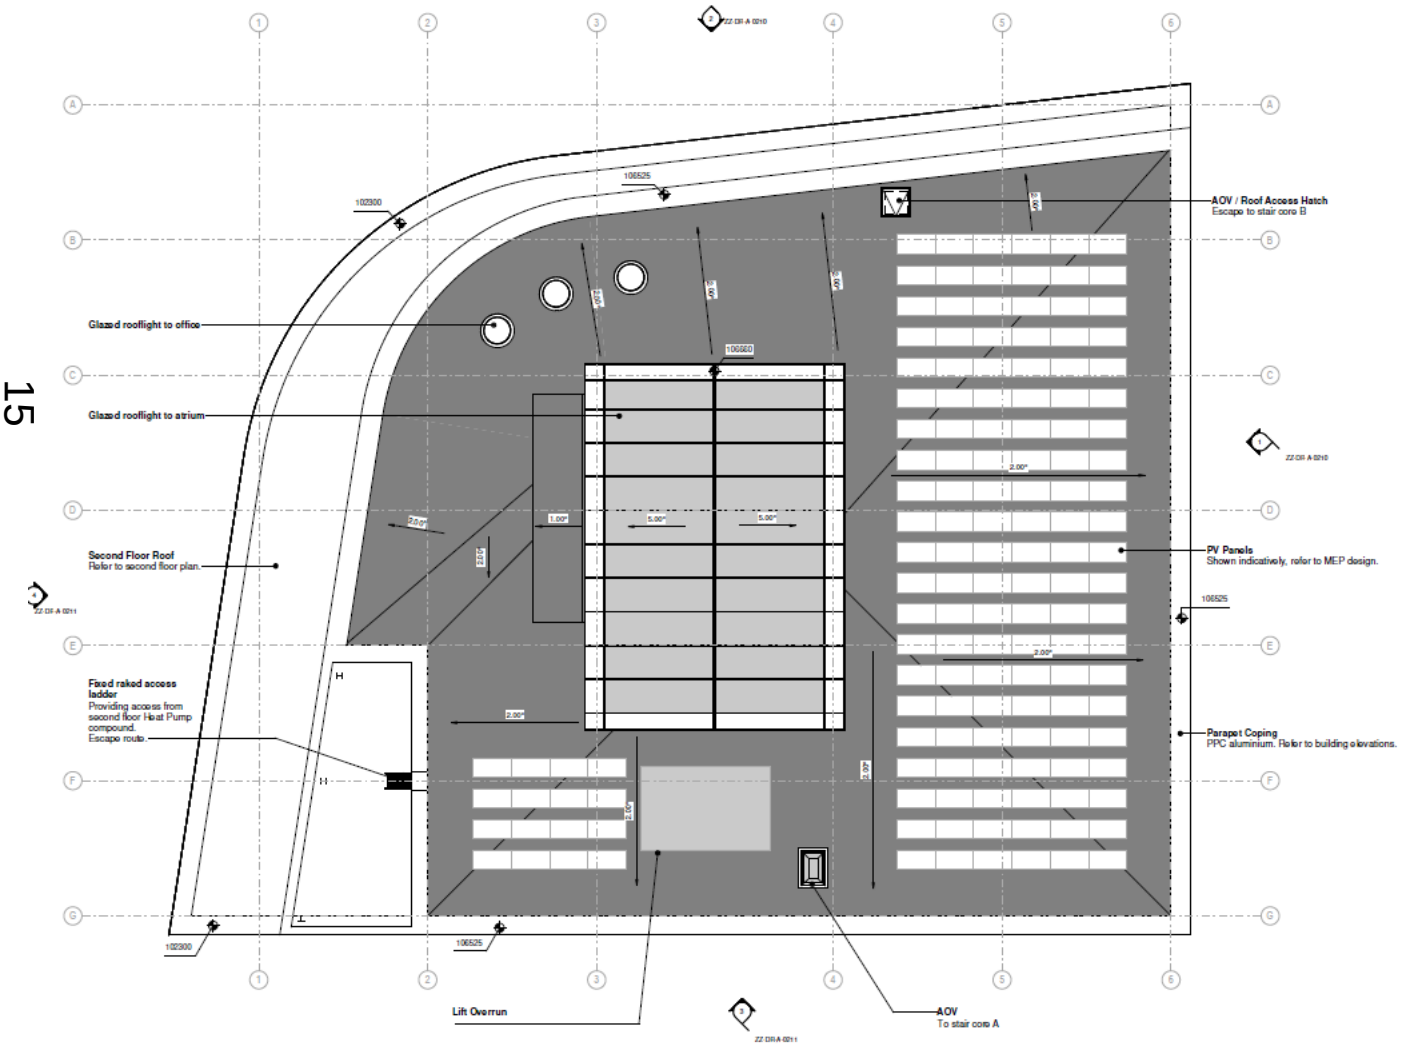

www.oxford.gov.uk
OXFORD CITY COUNCIL

Proposed Outbuilding Plans

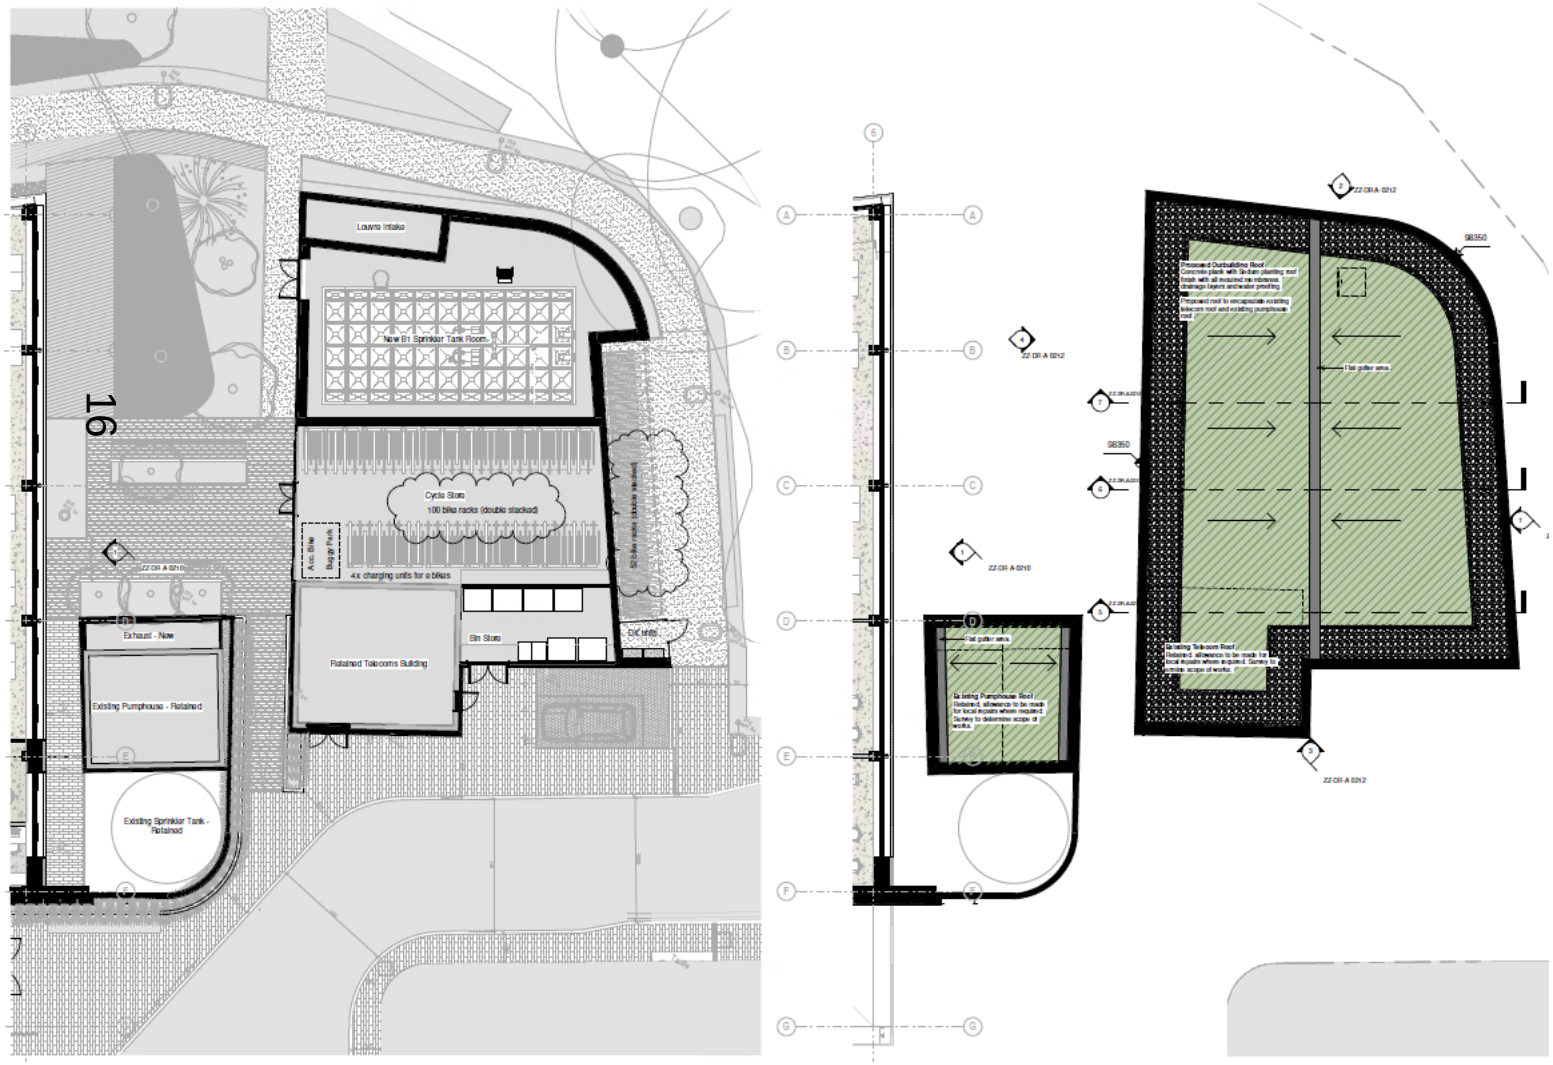

www.oxford.gov.uk
OXFORD CITY COUNCIL

Proposed Elevations

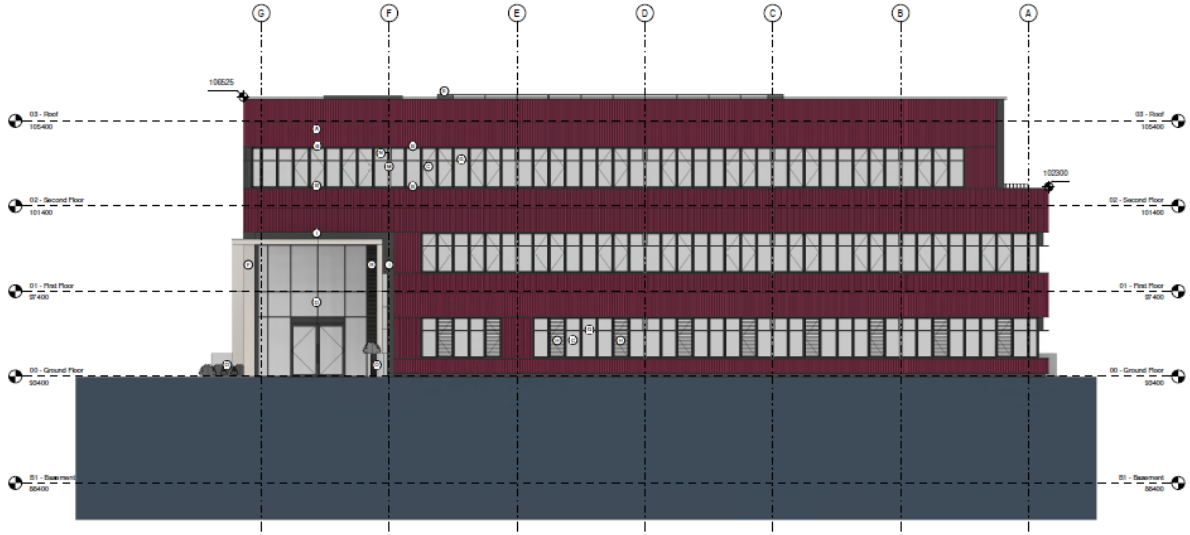

1 North East Elevation Planning
1 : 100

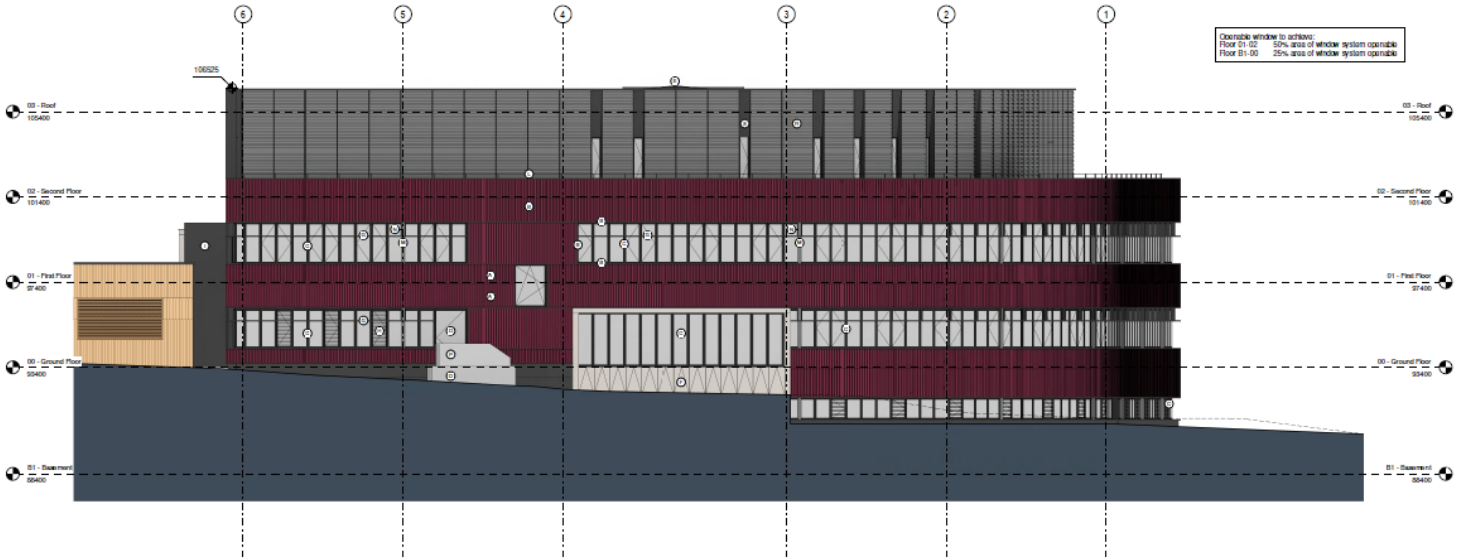

2 North West Elevation Planning
1 : 100

0 5 10 m

www.oxford.gov.uk
OXFORD CITY COUNCIL

Proposed Elevations

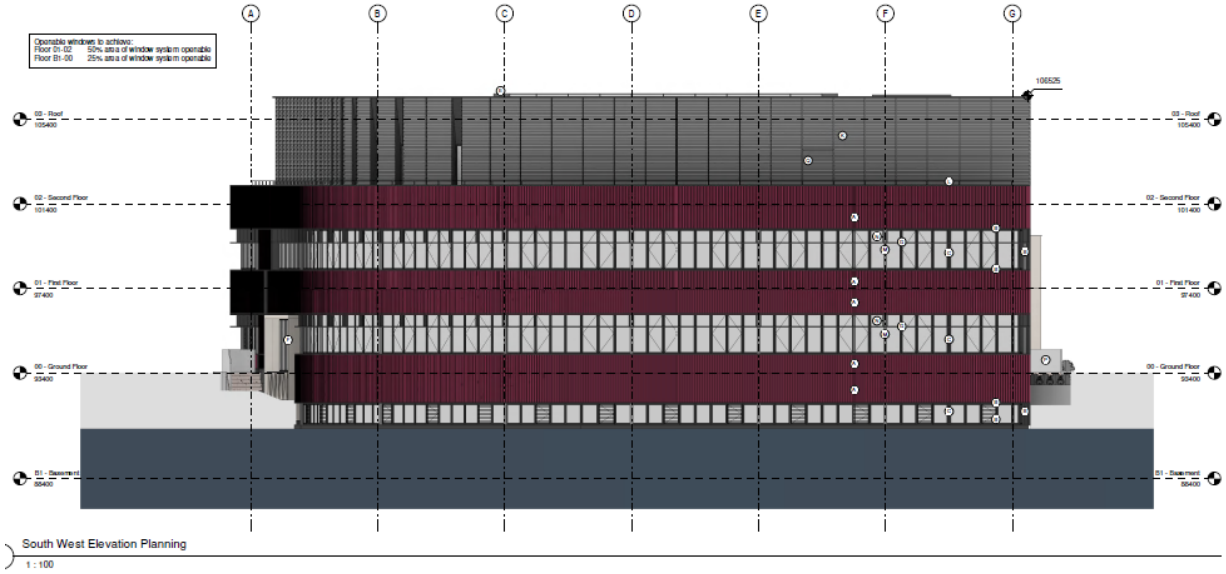

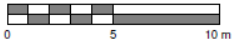

www.oxford.gov.uk

OXFORD CITY COUNCIL

Proposed Outbuilding Elevations

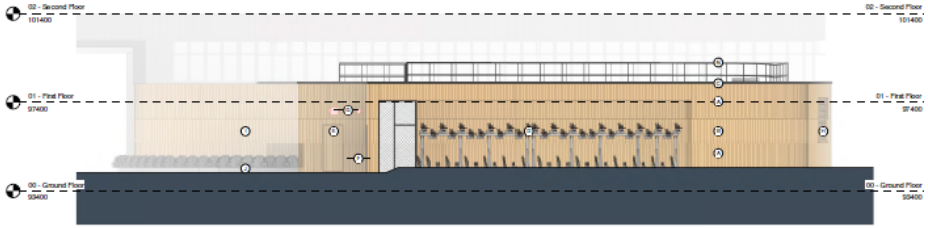

1 Outbuildings North East Elevation
1 : 100

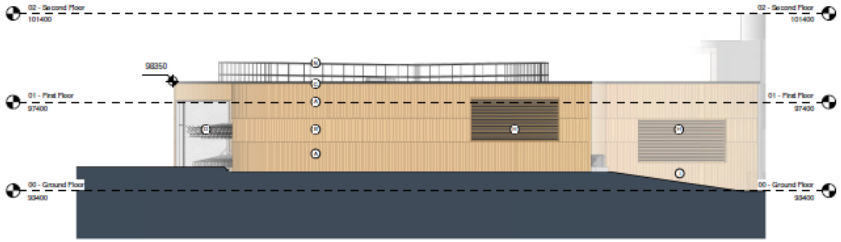

2 Outbuildings North West Elevation
1 : 100

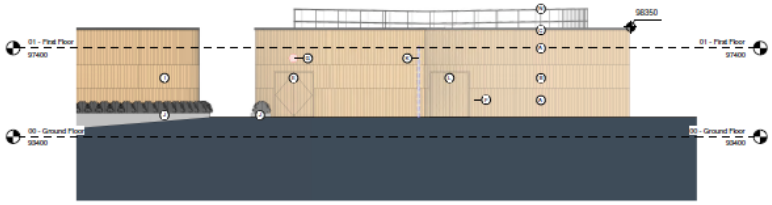

3 Outbuildings South East Elevation
1 : 100

4 Outbuildings South West Elevation

www.oxford.gov.uk
OXFORD CITY COUNCIL

Proposed Sections

Proposed Site Sections

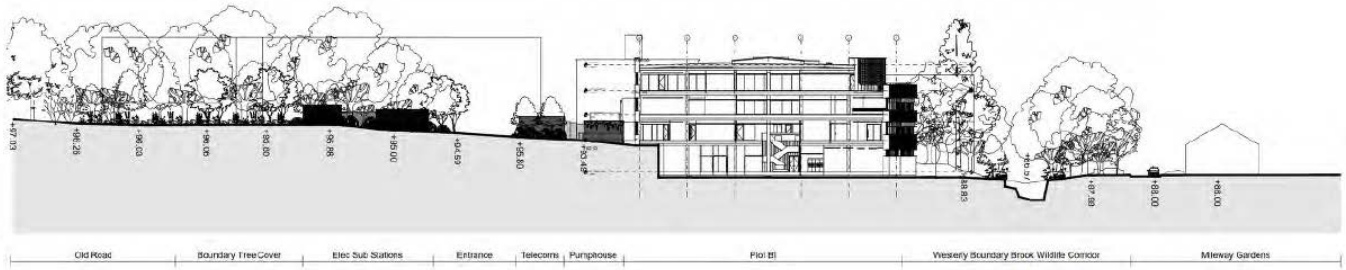

Sections AA

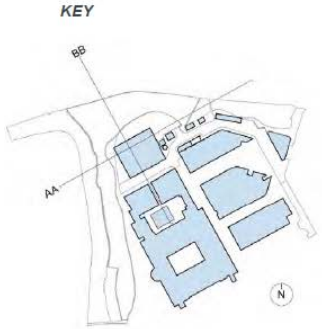

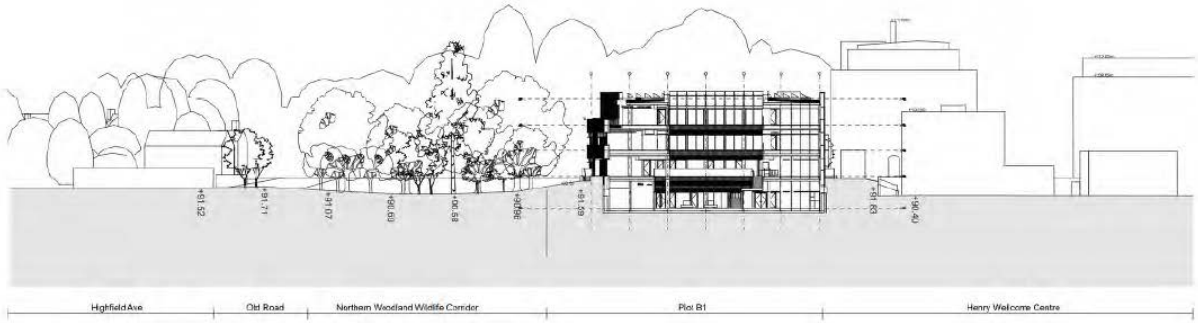

Sections BB

www.oxford.gov.uk
OXFORD CITY COUNCIL

Proposed Visuals

CURRENT PROPOSED

CURRENT PROPOSED

www.oxford.gov.uk

OXFORD CITY COUNCIL

Proposed Visuals

www.oxford.gov.uk

OXFORD CITY COUNCIL