Oxford City Planning Committee Presentation

www.oxford.gov.uk

OXFORD CITY COUNCIL

Reference Number: 21/03622/VAR

Site Address: Helena Kennedy Centre, Headington Road, Headington Hill

Agenda Item 5

Site Aerial Plan

Proposed Site Plan

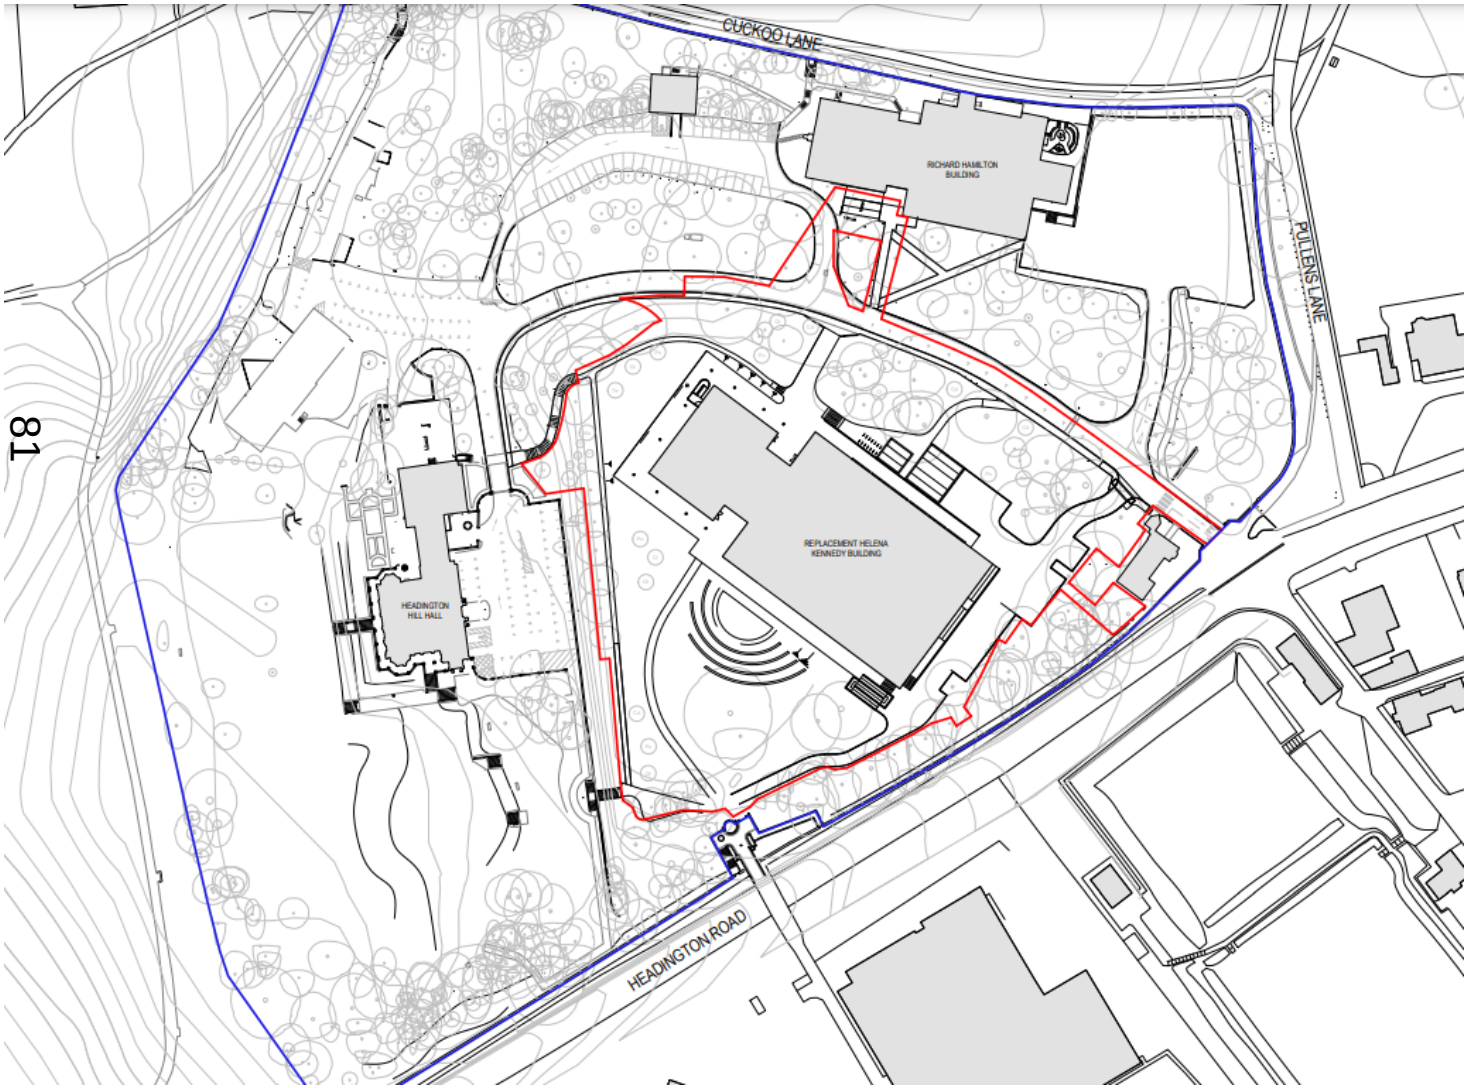

www.oxford.gov.uk
OXFORD CITY COUNCIL

Landscape Plan

Site Photos

gov.uk

OXFORD CITY COUNCIL

Site Photo

d.gov.uk

OXFORD
CITY
COUNCIL

Site Photos

.gov.uk

OXFORD CITY COUNCIL

Site Photos

gov.uk
XFORD
CITY
UNCIL

Elevations as Approved

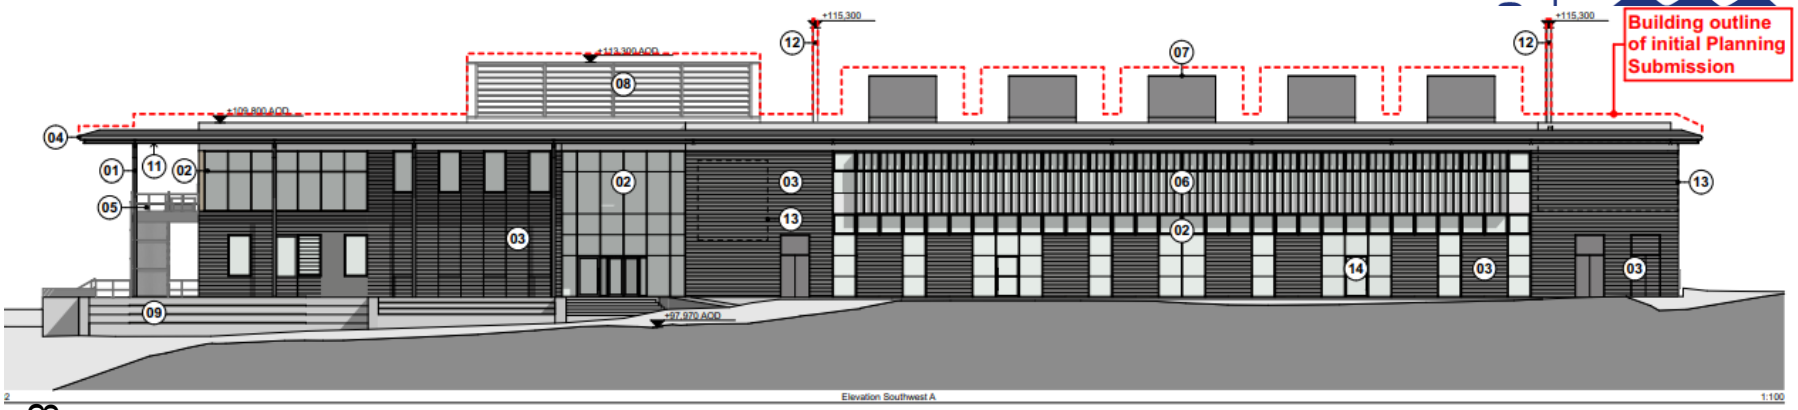

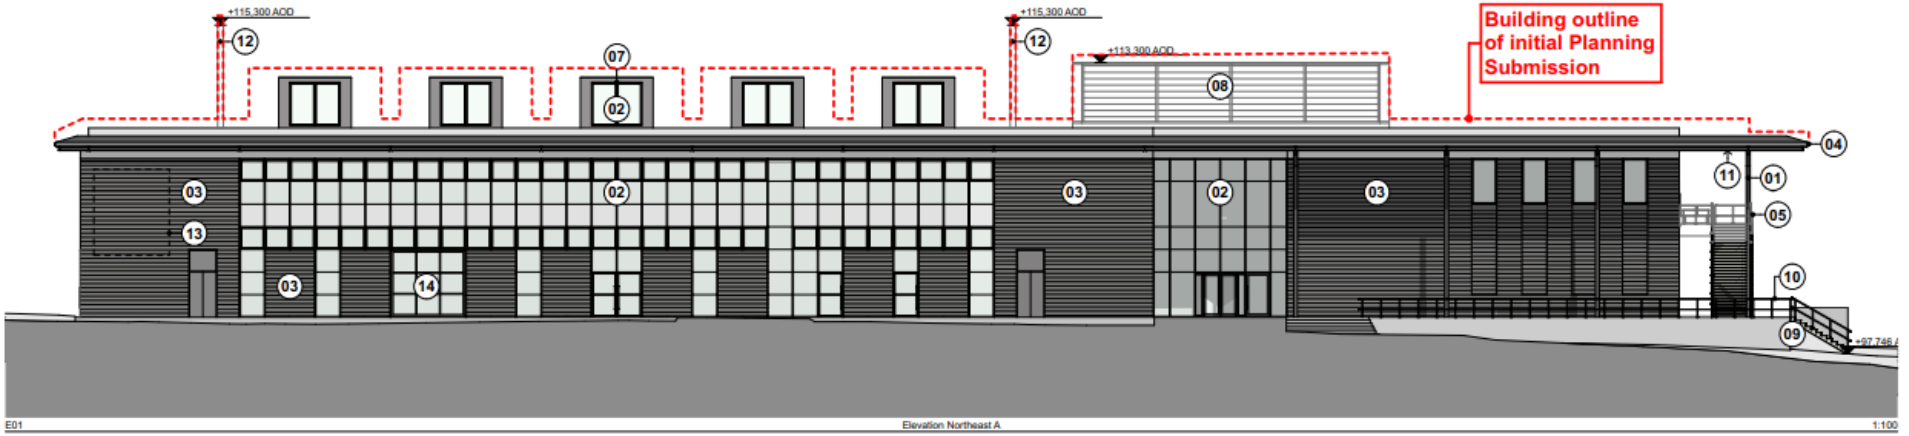

Proposed Elevations

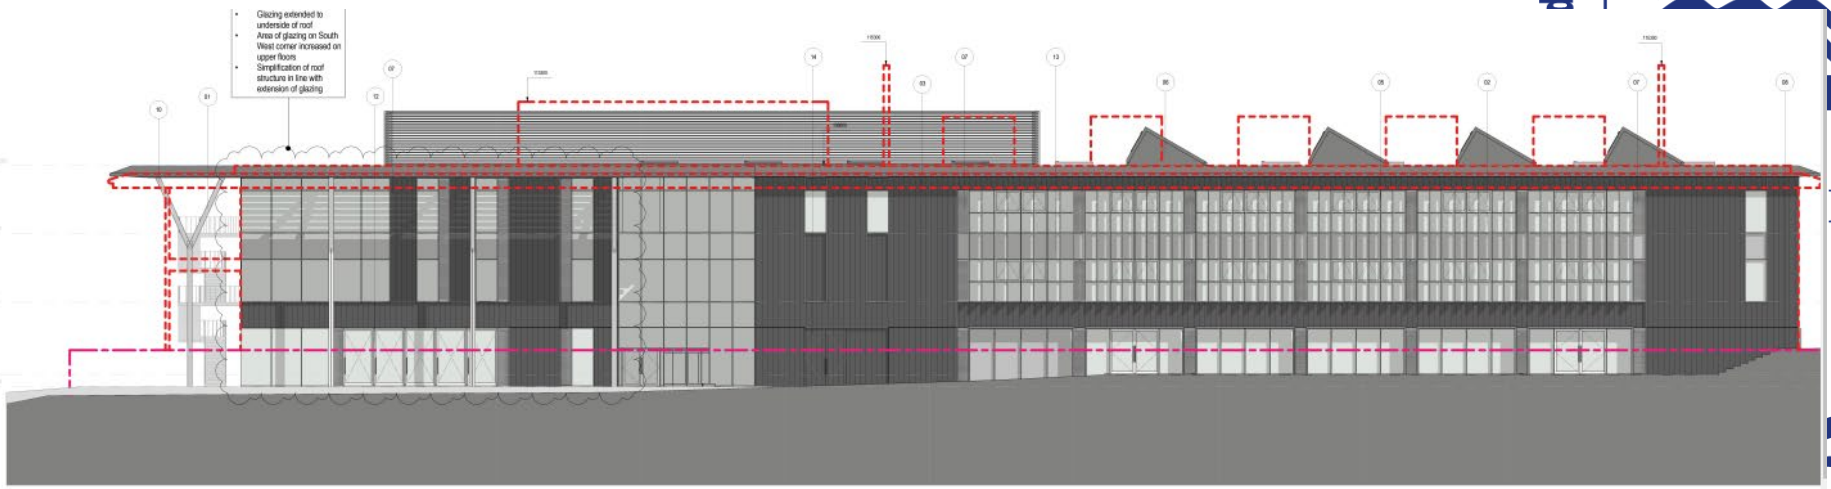

1 South West Elevation - Amended
1 : 100

North East Elevation - Amended
1 : 100

Elevations as Approved

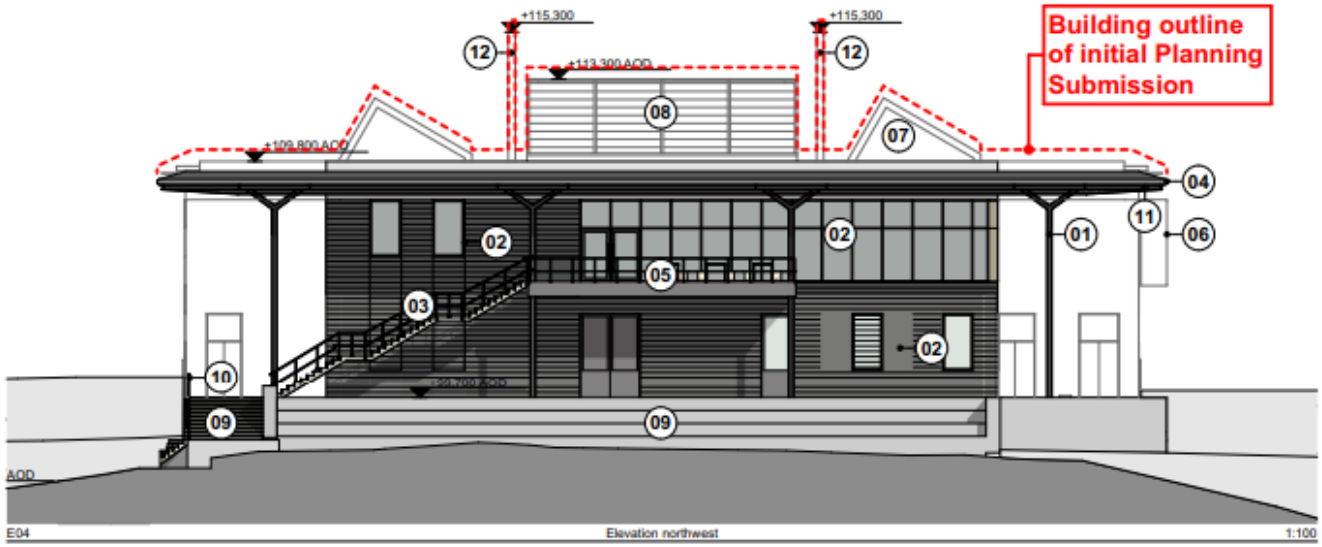

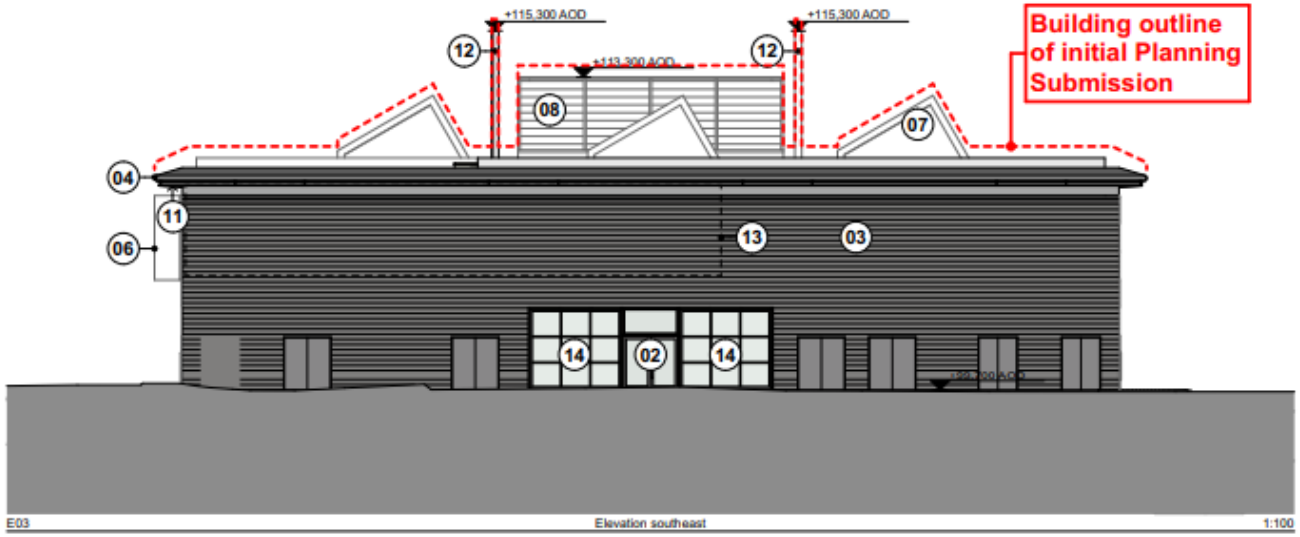

www.oxford.gov.uk
OXFORD CITY COUNCIL

Proposed Elevations

North West Elevation - Amended

1 South East Elevation
1 : 100

www.oxford.gov.uk
OXFORD CITY COUNCIL

Ground Floor Plan

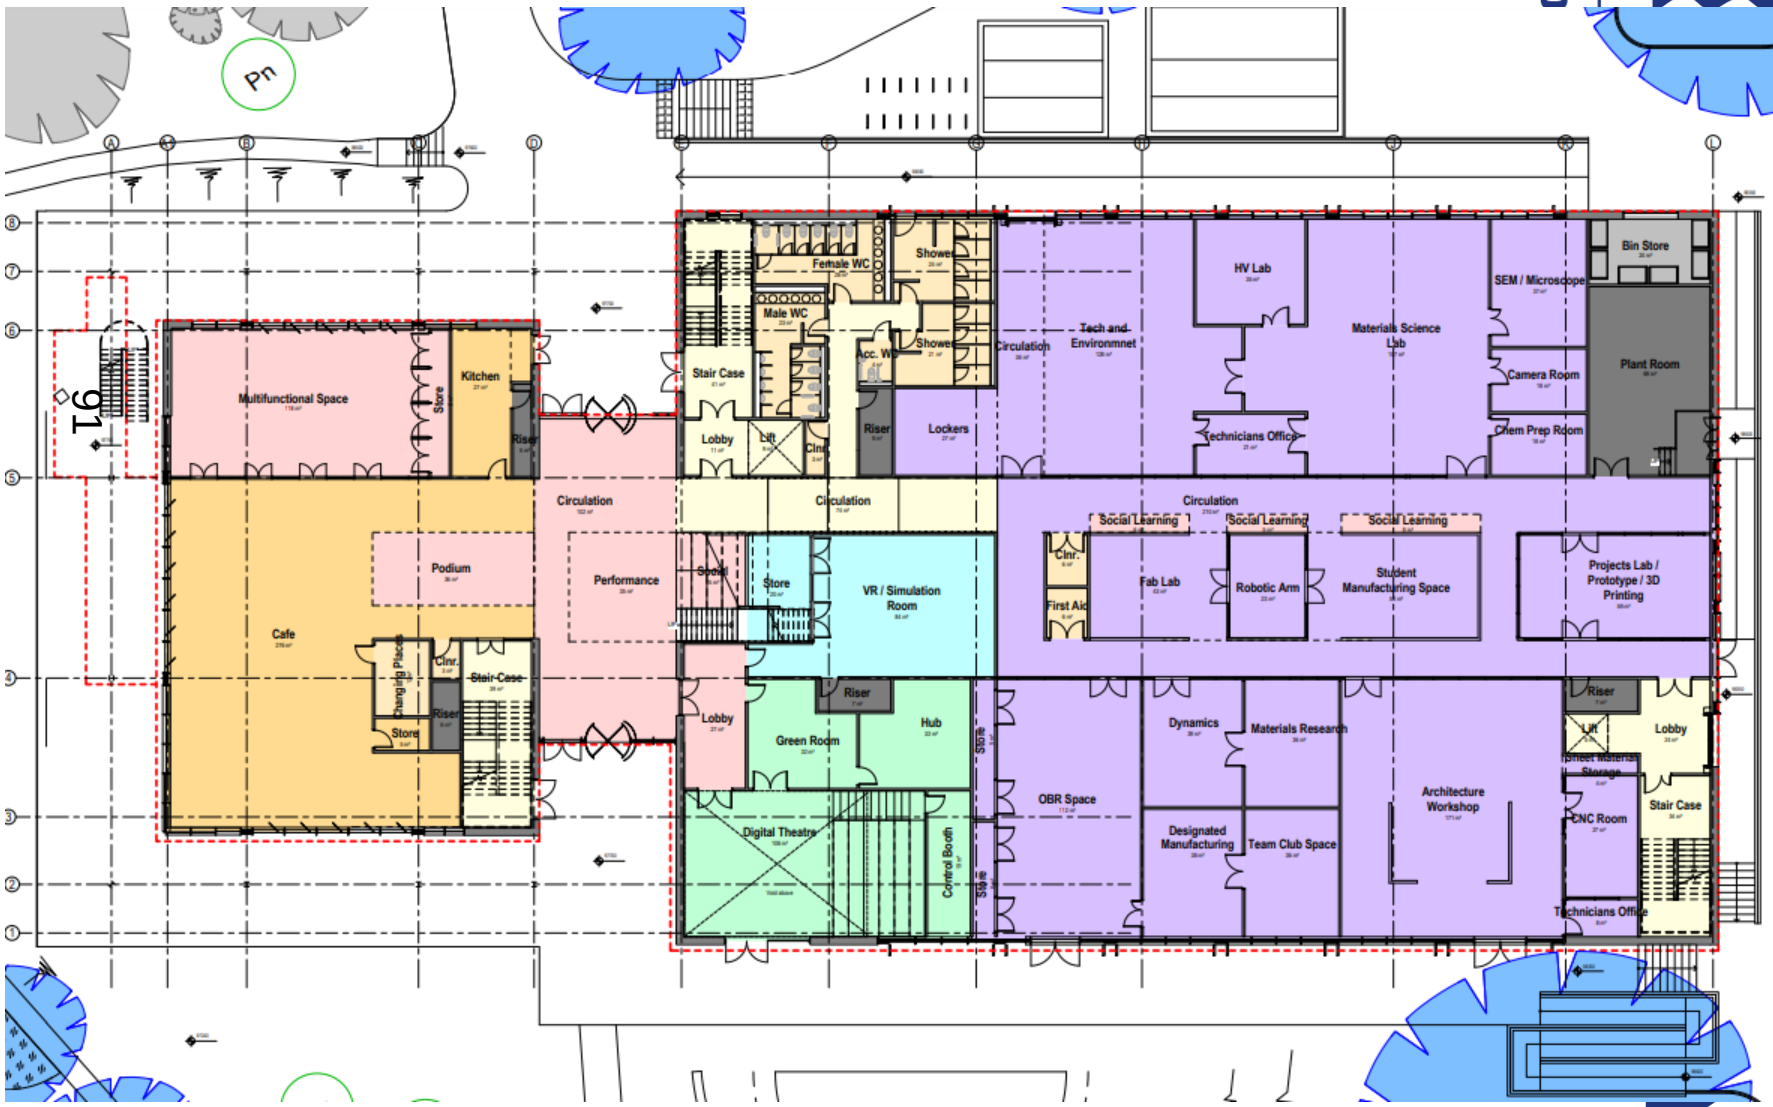

First Floor Plans

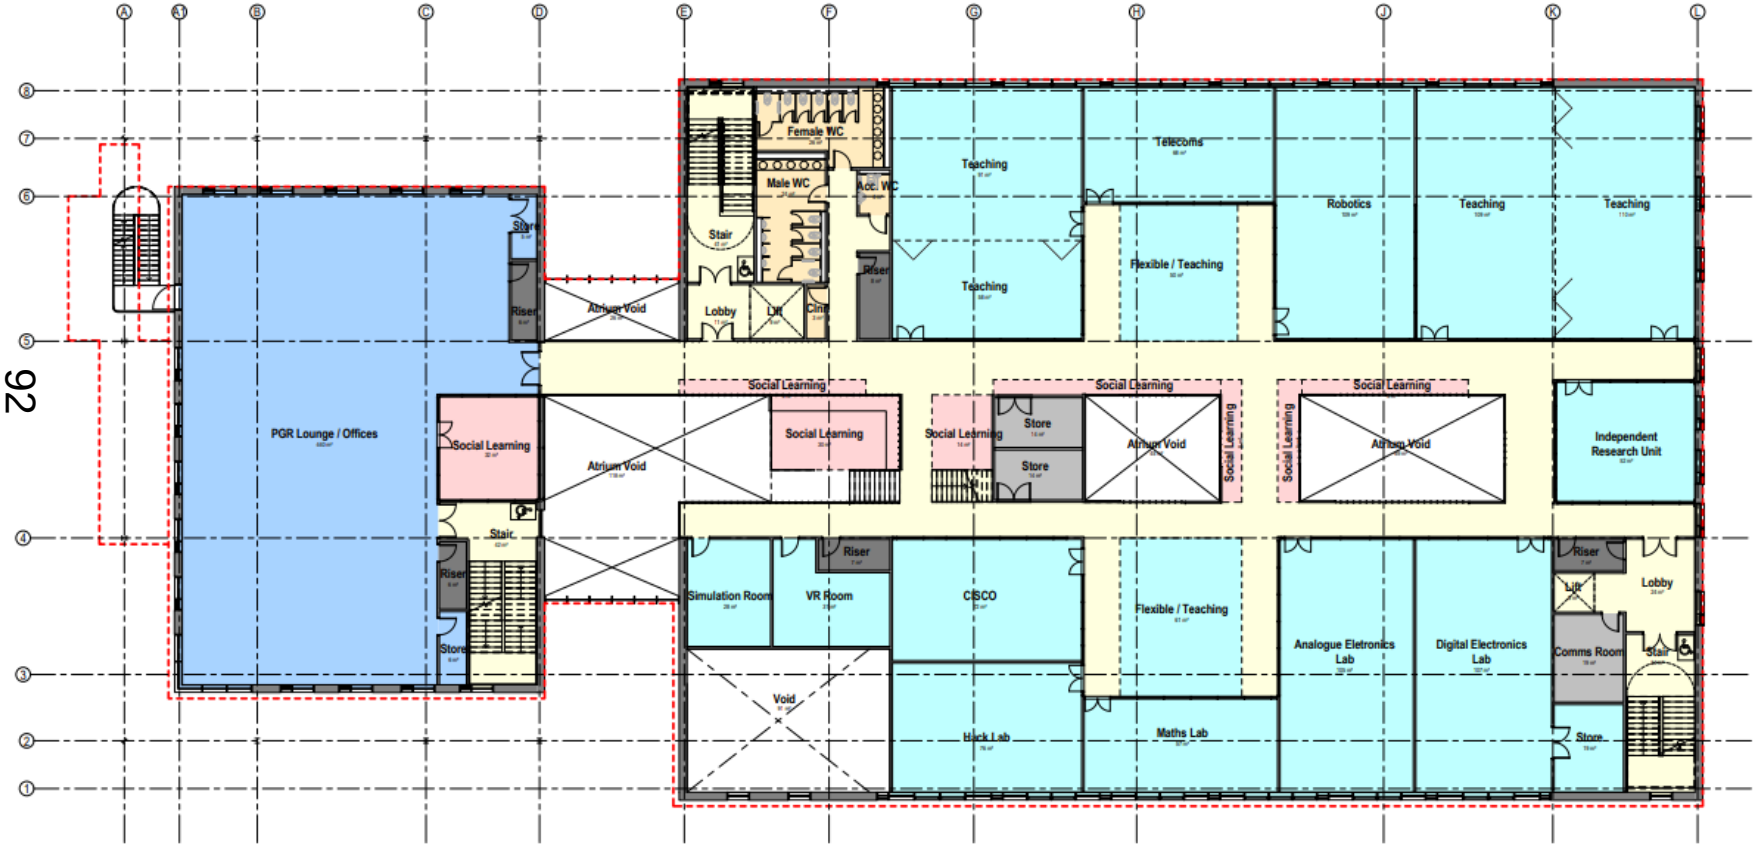

Second Floor Plans

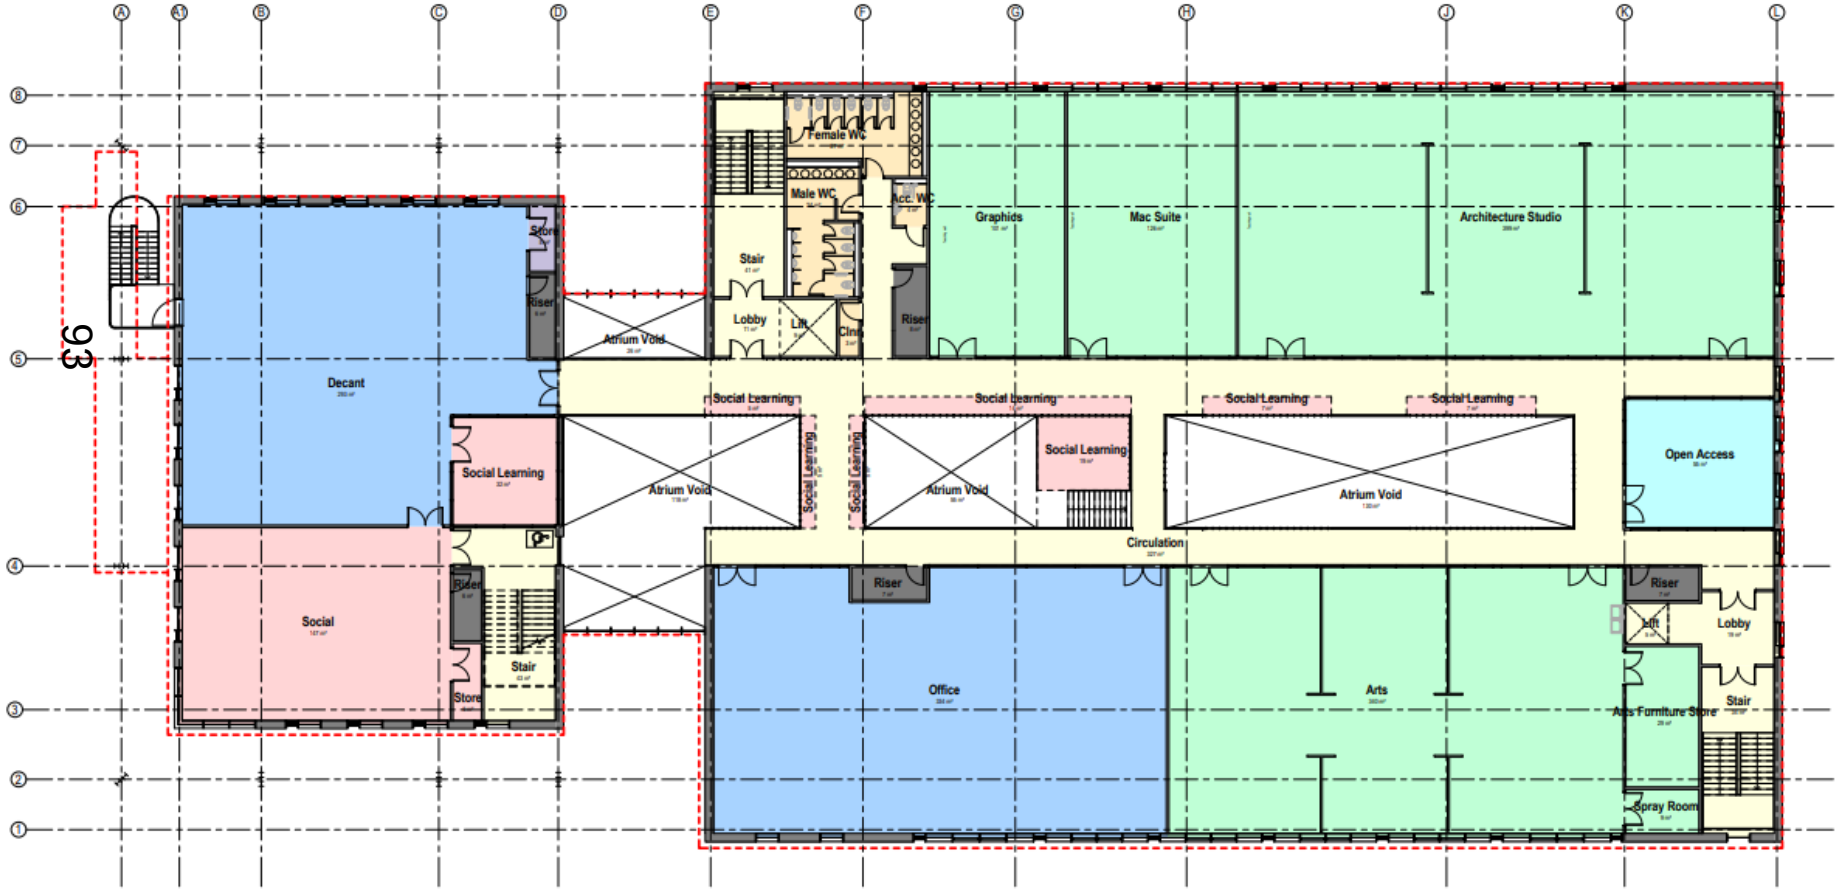

93

Existing Steps to be removed
Proposed footpath on existing tarmac footpath alignment with metal edge.
Existing kerbs removed, new concrete kerbs and crossing provided. Refer to drawing 7909_305.
Teaching Building
Gate House
Existing Parking Spaces to be retained
HEADINGTON HILL HALL
Amphitheatre
HEADINGTON HILL
Proposed footpath to tie into the existing footpath.
Existing Landscape to be retained. Any damaged grass area to be re-seeded.
HEADINGTON ROAD
Pumping Station
(covered)
Proposed footpath with no-dig construction. detail refer to 7909_300.
Existing Asphalt surface to be retained.