APPENDIX 2
PROPOSED SITE PLAN

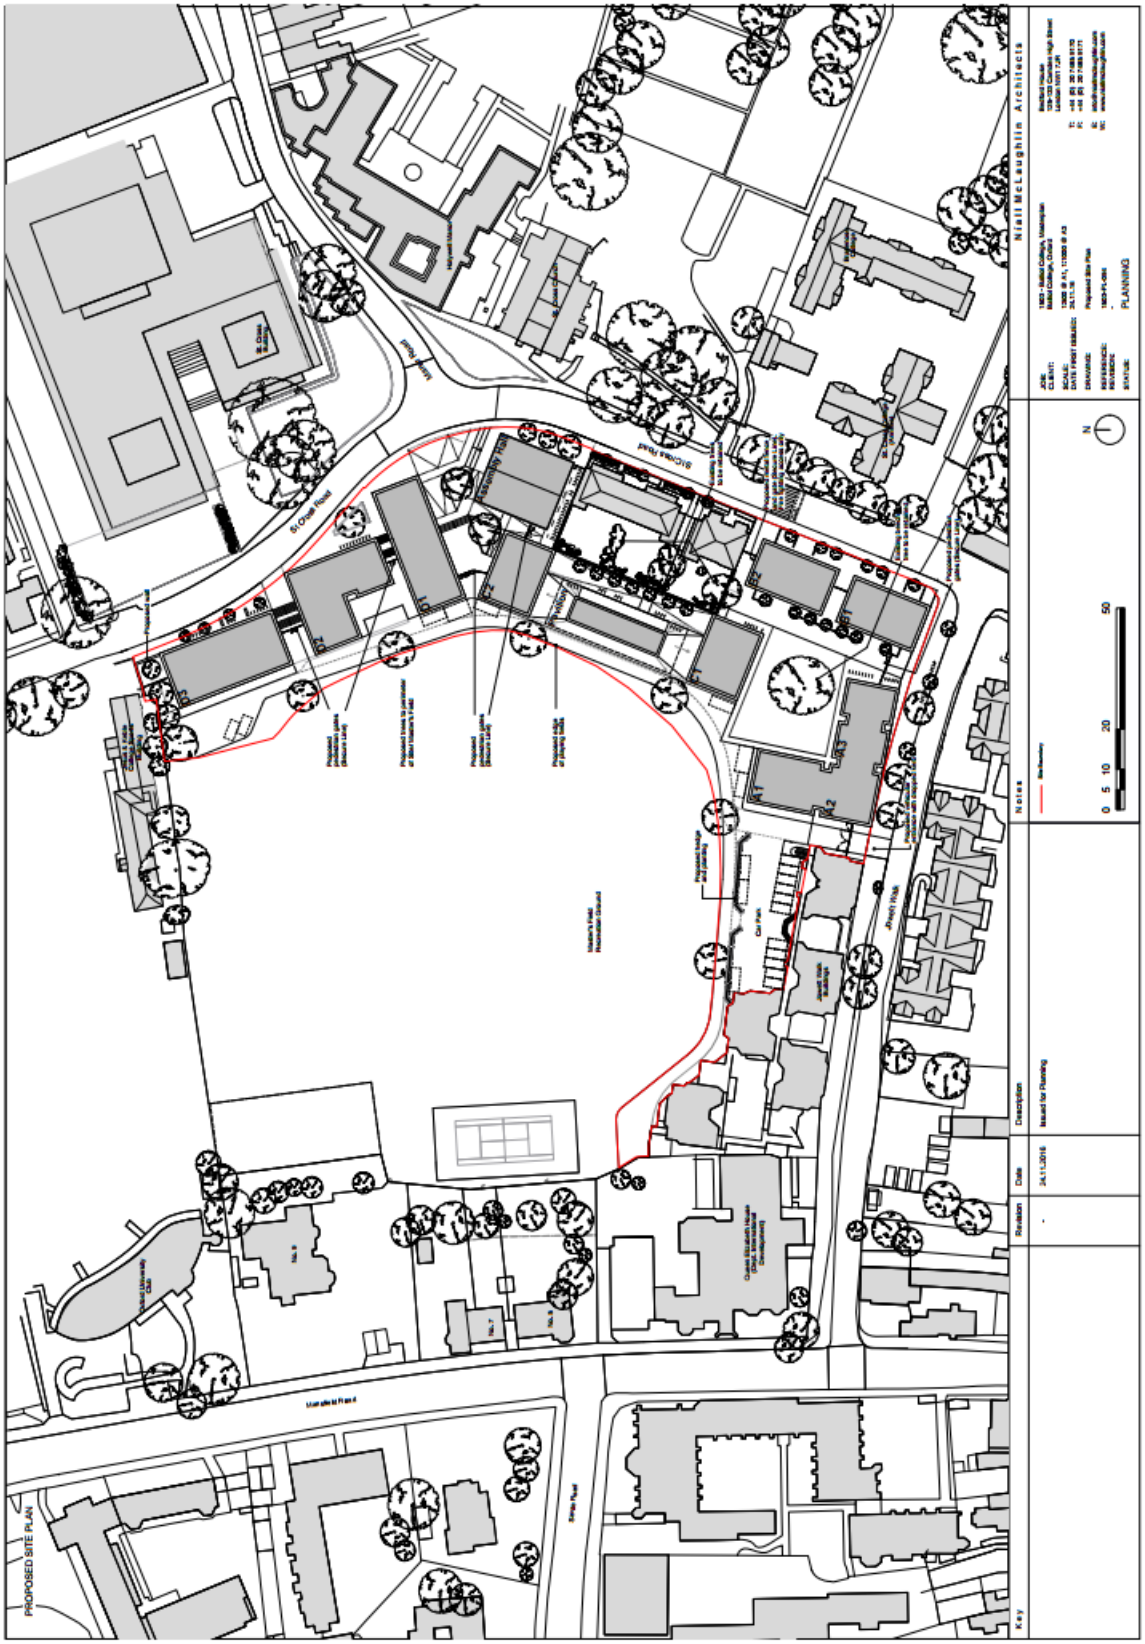

This page is intentionally left blank